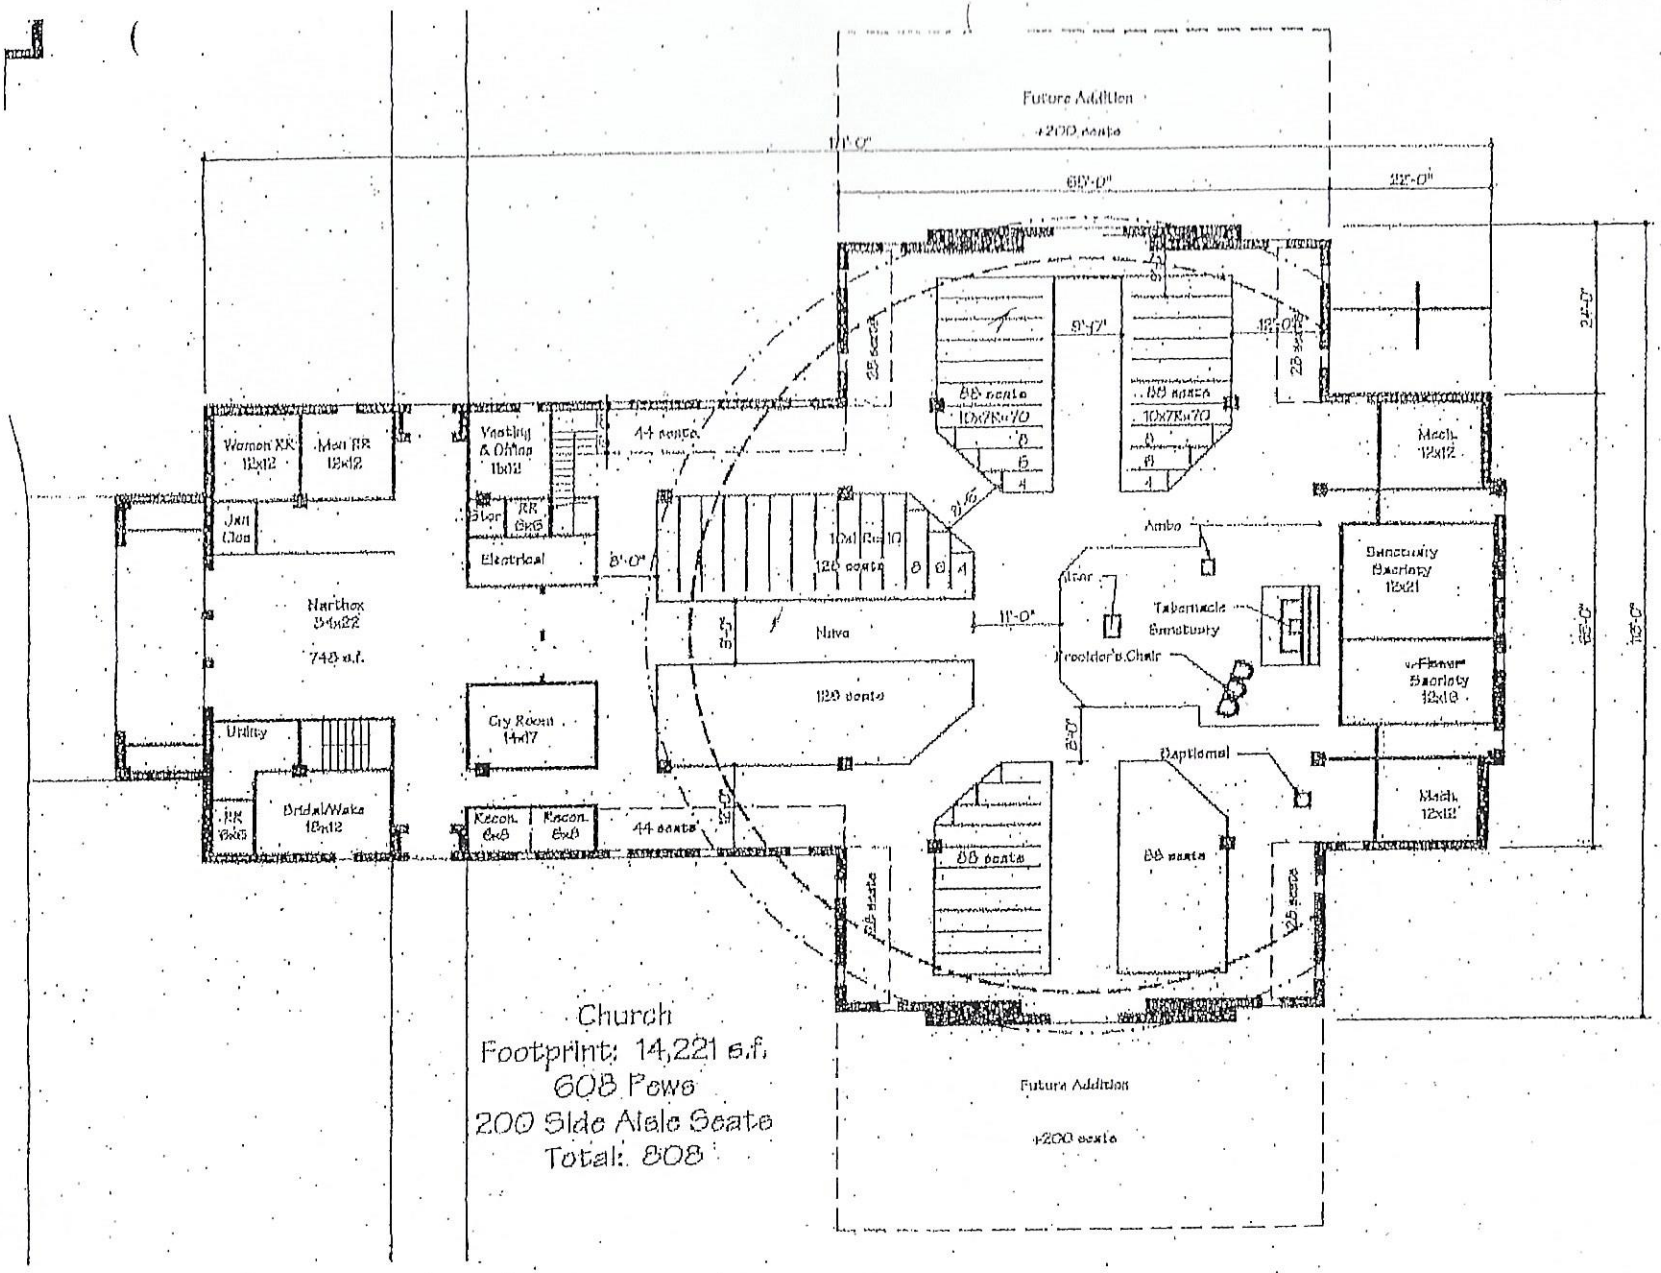

Church
Footprint: 14,221 s.f.
608 Pews
200 Side Aisle Seats
Total: 808

Sumter Catholic Church

Revised Church Plan